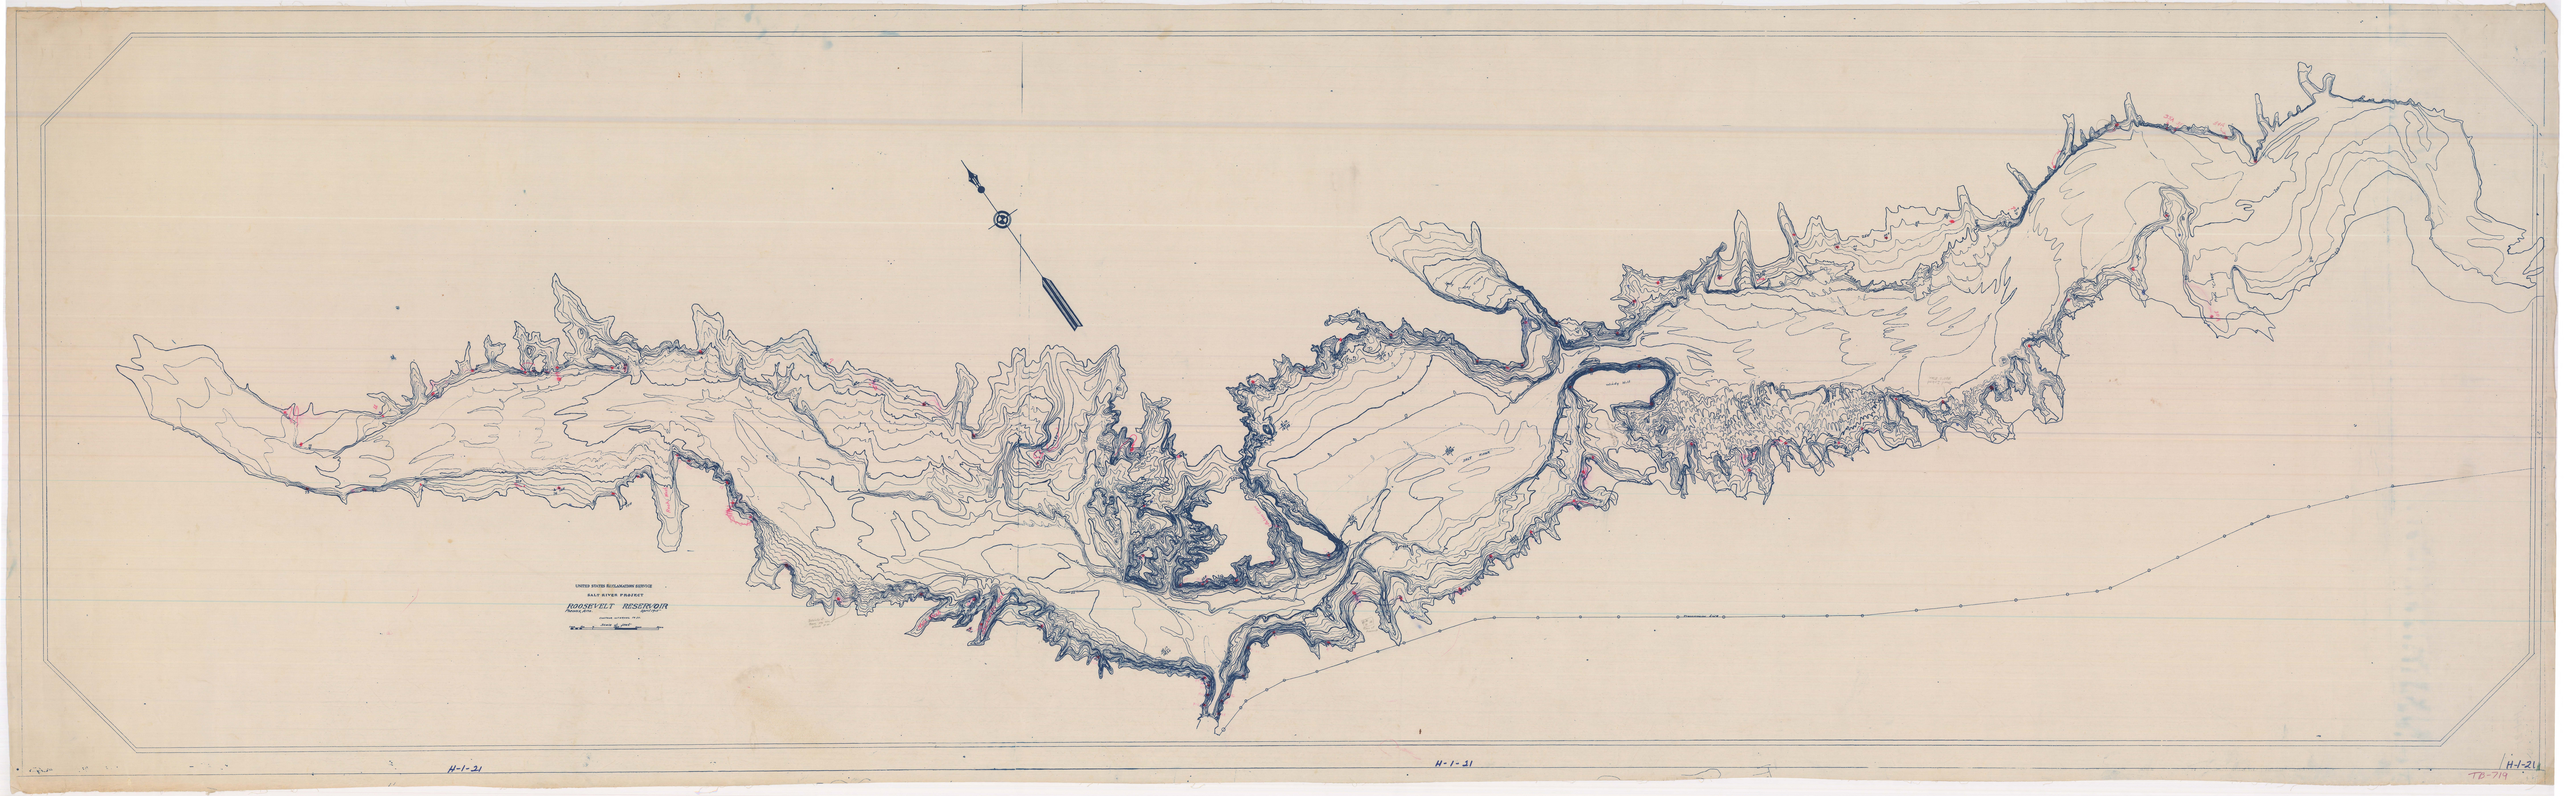
UNITED STATES RECLAMATION SERVICE
SALT RIVER PROJECT
ROOSEVELT RESERVOIR
H-1-21
H-1-21
H-1-21
TD-719